


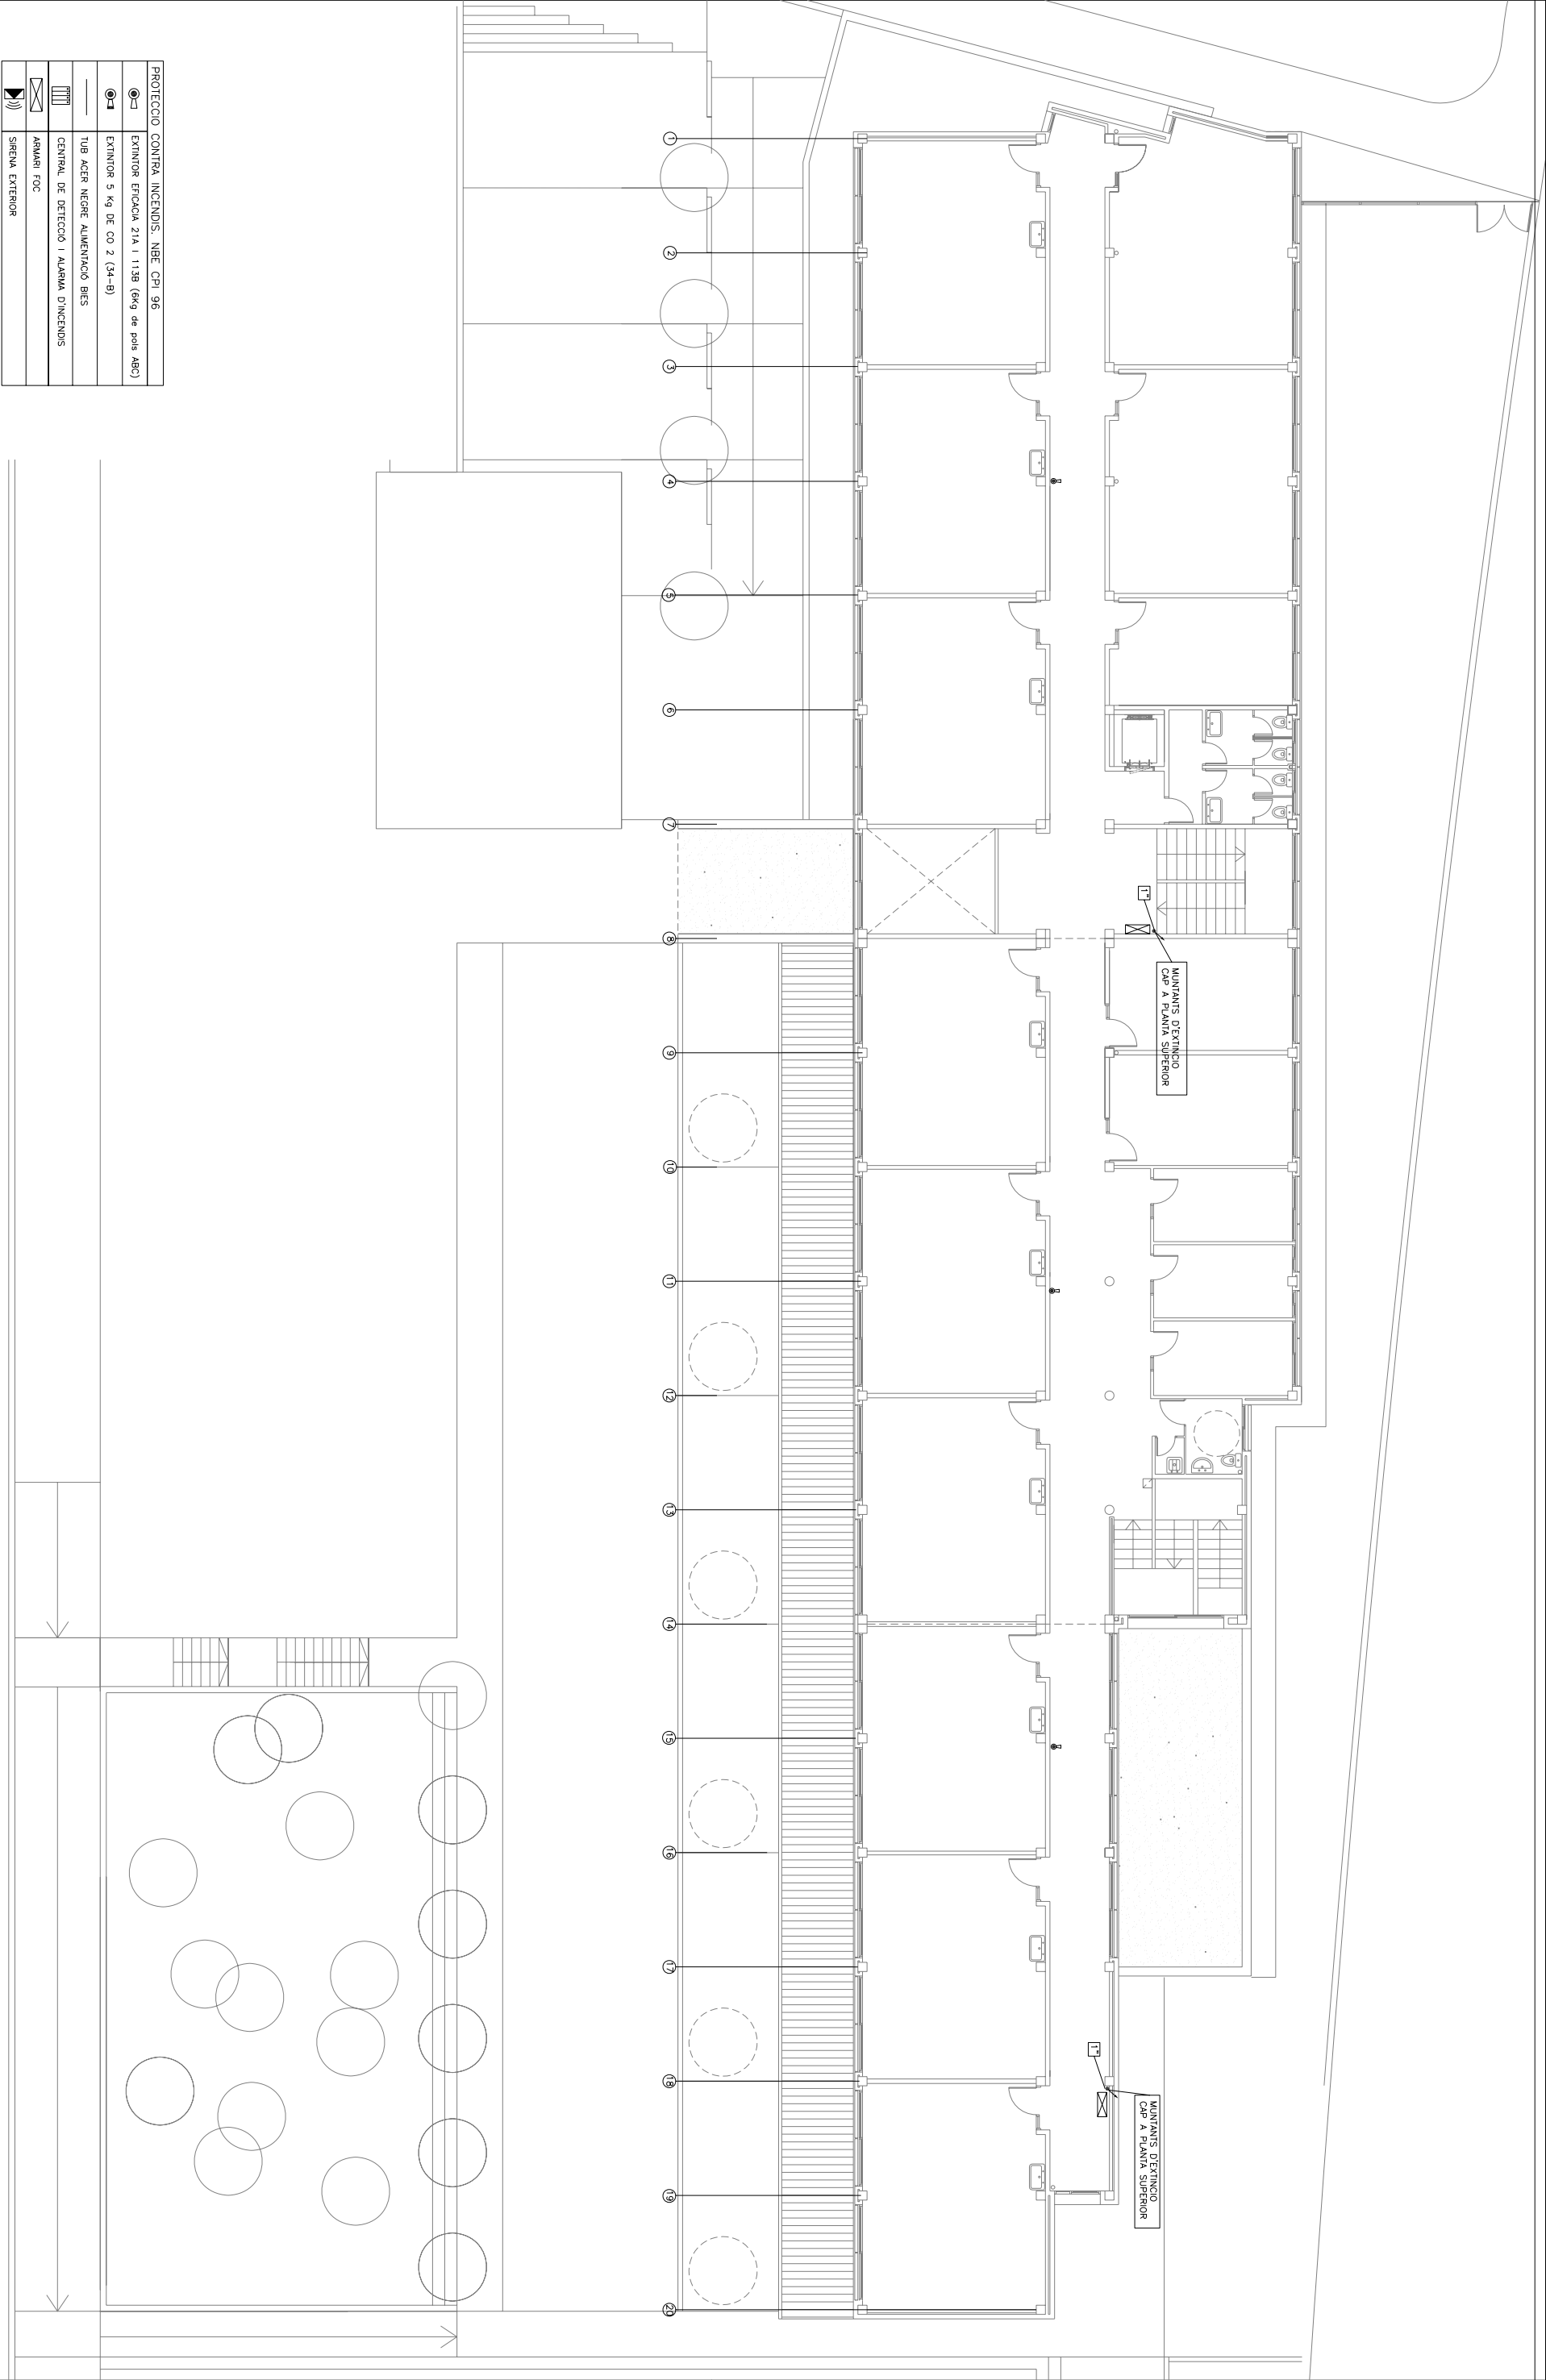

PROTECCIO CONTRA INCENDIS, NBE CPI 96	
	EXTINGIDOR EFICAÇA 21A I 113B (6kg de pois ABC)
	EXTINGIDOR 5 kg DE CO 2 (34-B)
	TUB AÇER NEGRE ALIMENTAÇAO BIES
	CENTRAL DE DETECCAO I ALARMA D'INCENDIS
	ARMARI FOC
	SIRENA EXTERIOR