


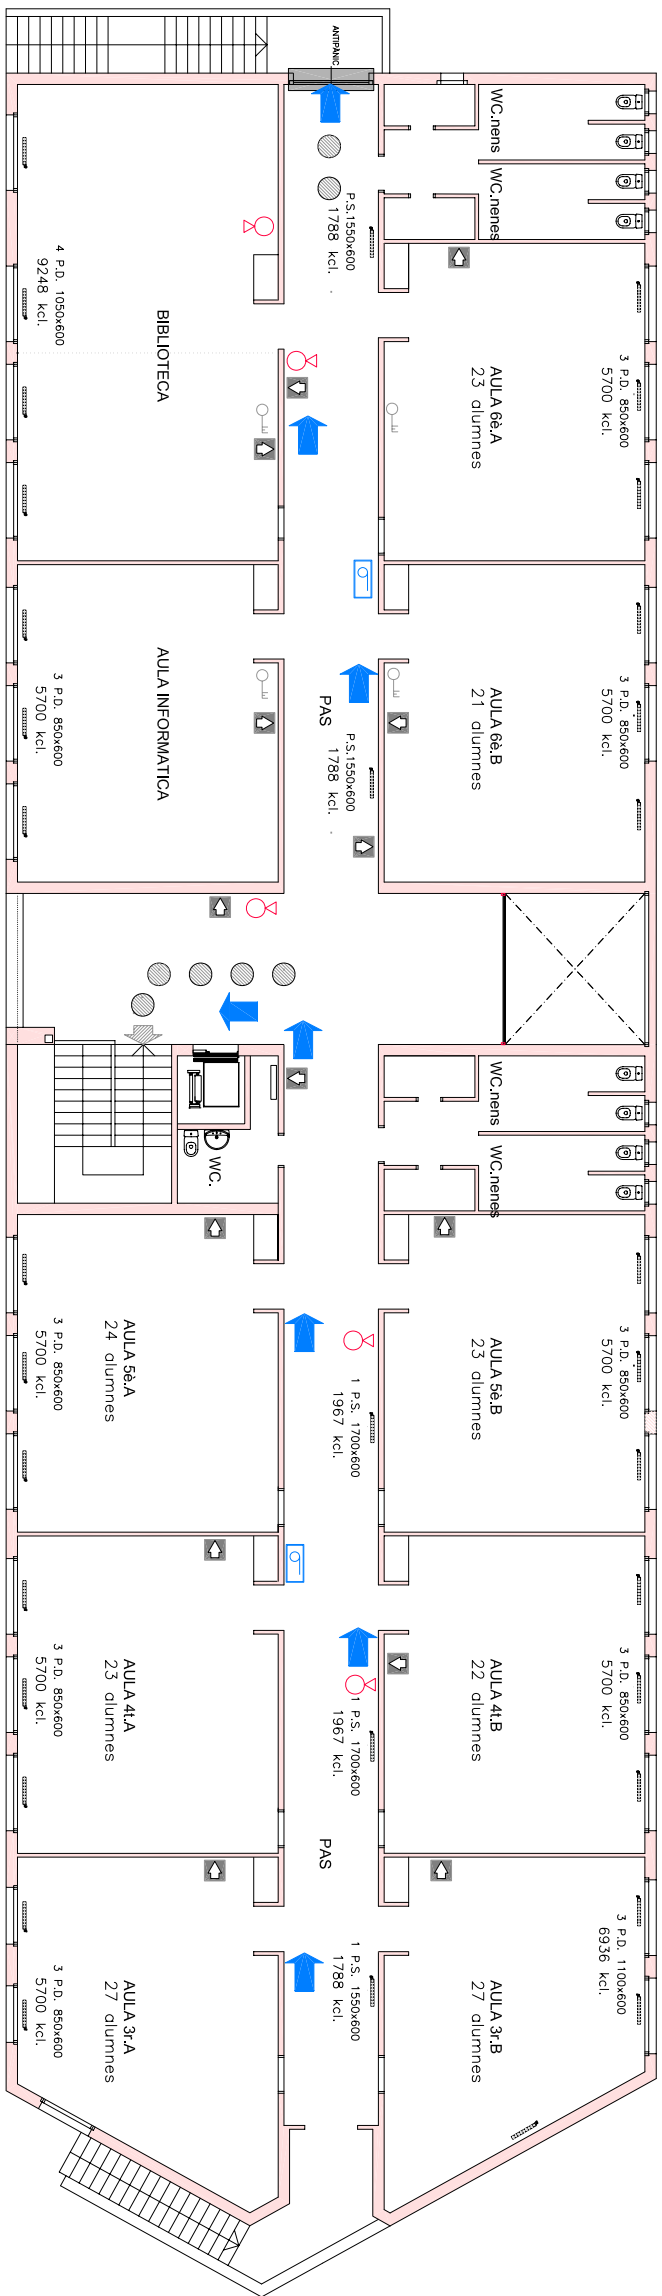

PLANTA PIS
SUP. 948.-m2.


