




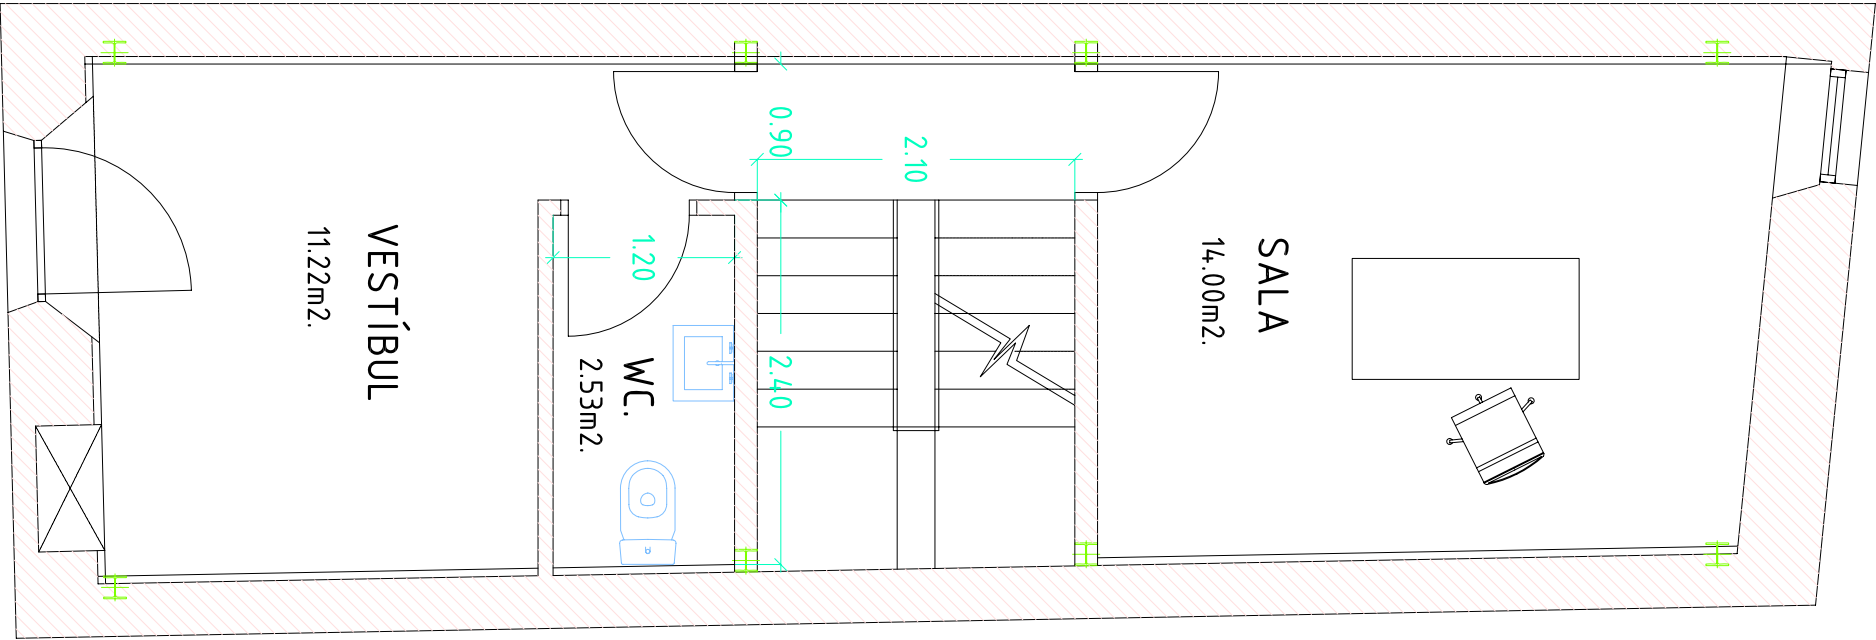

sup. const. 49.81m².

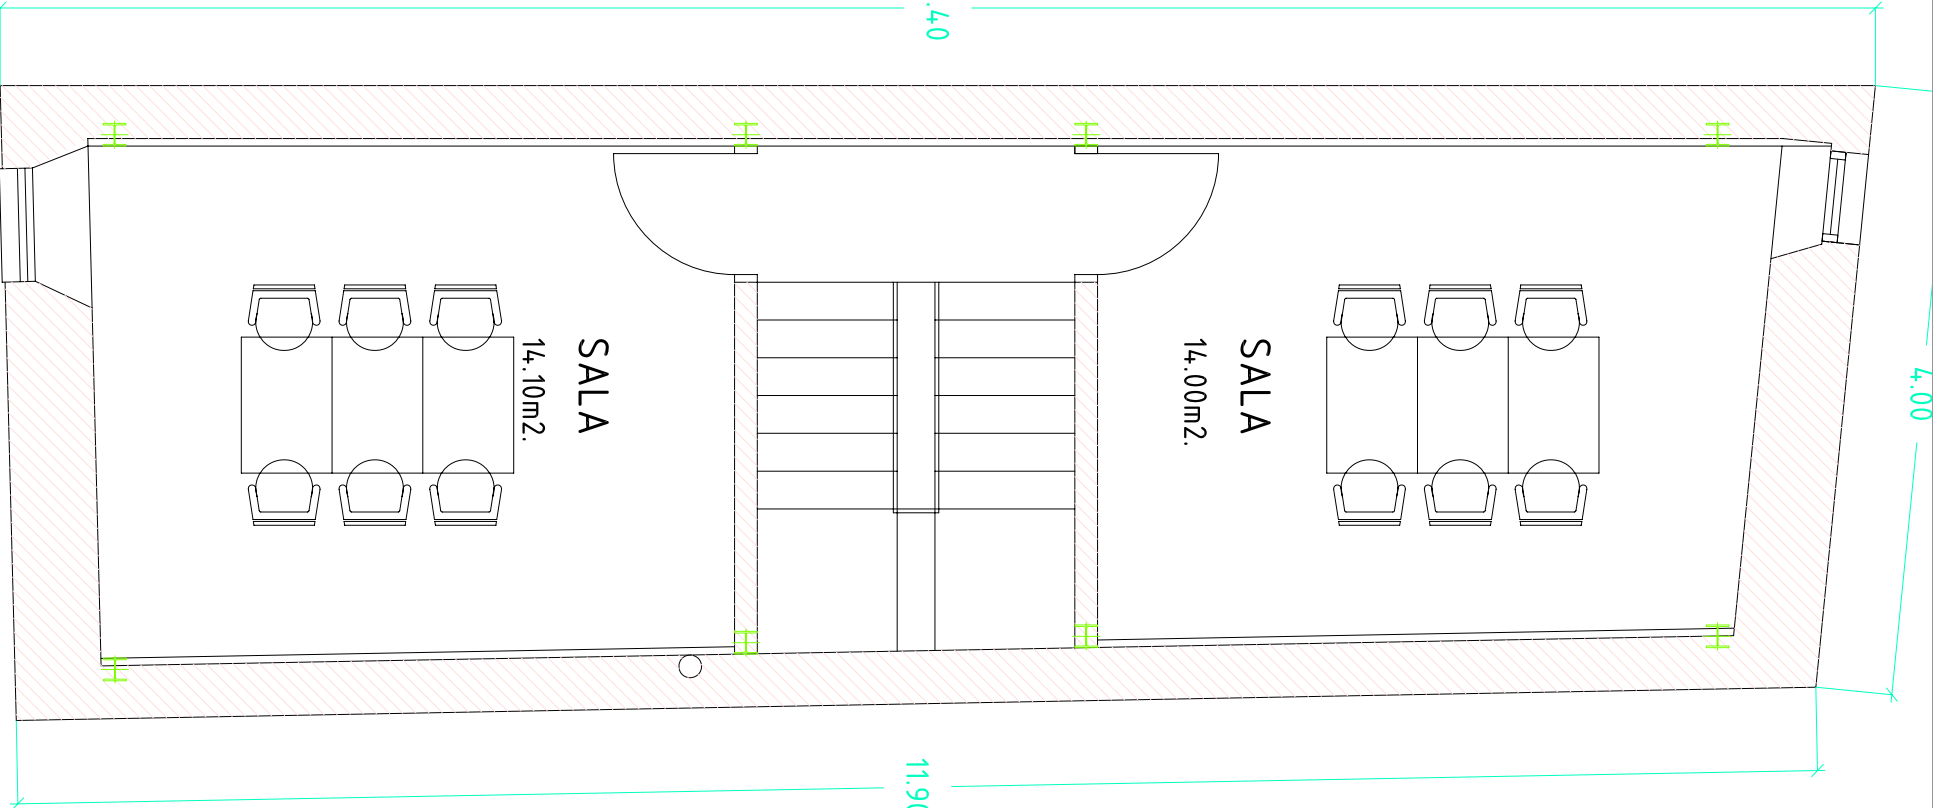

sup. const. 49.81m².

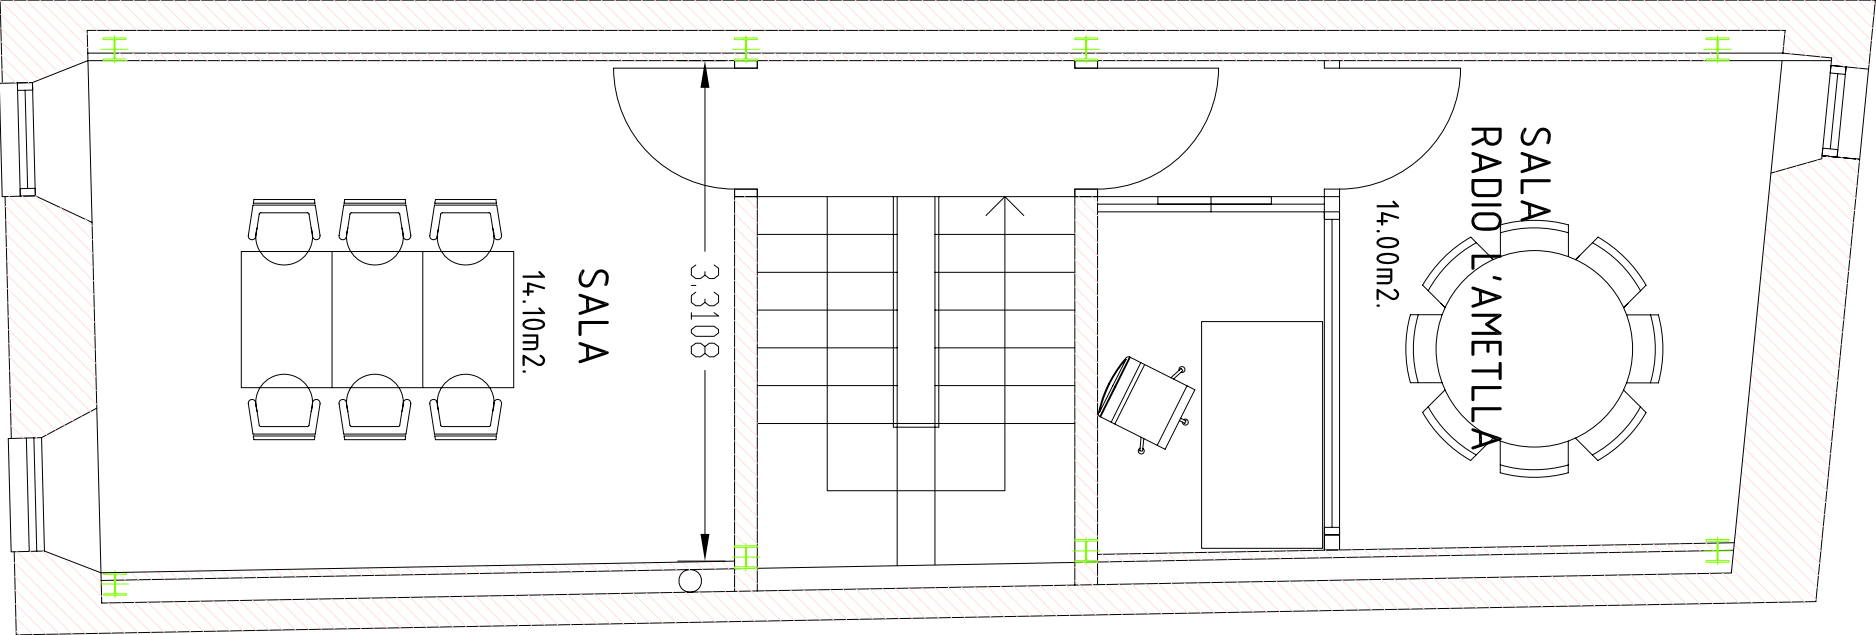

sup. const. 49.81m².