


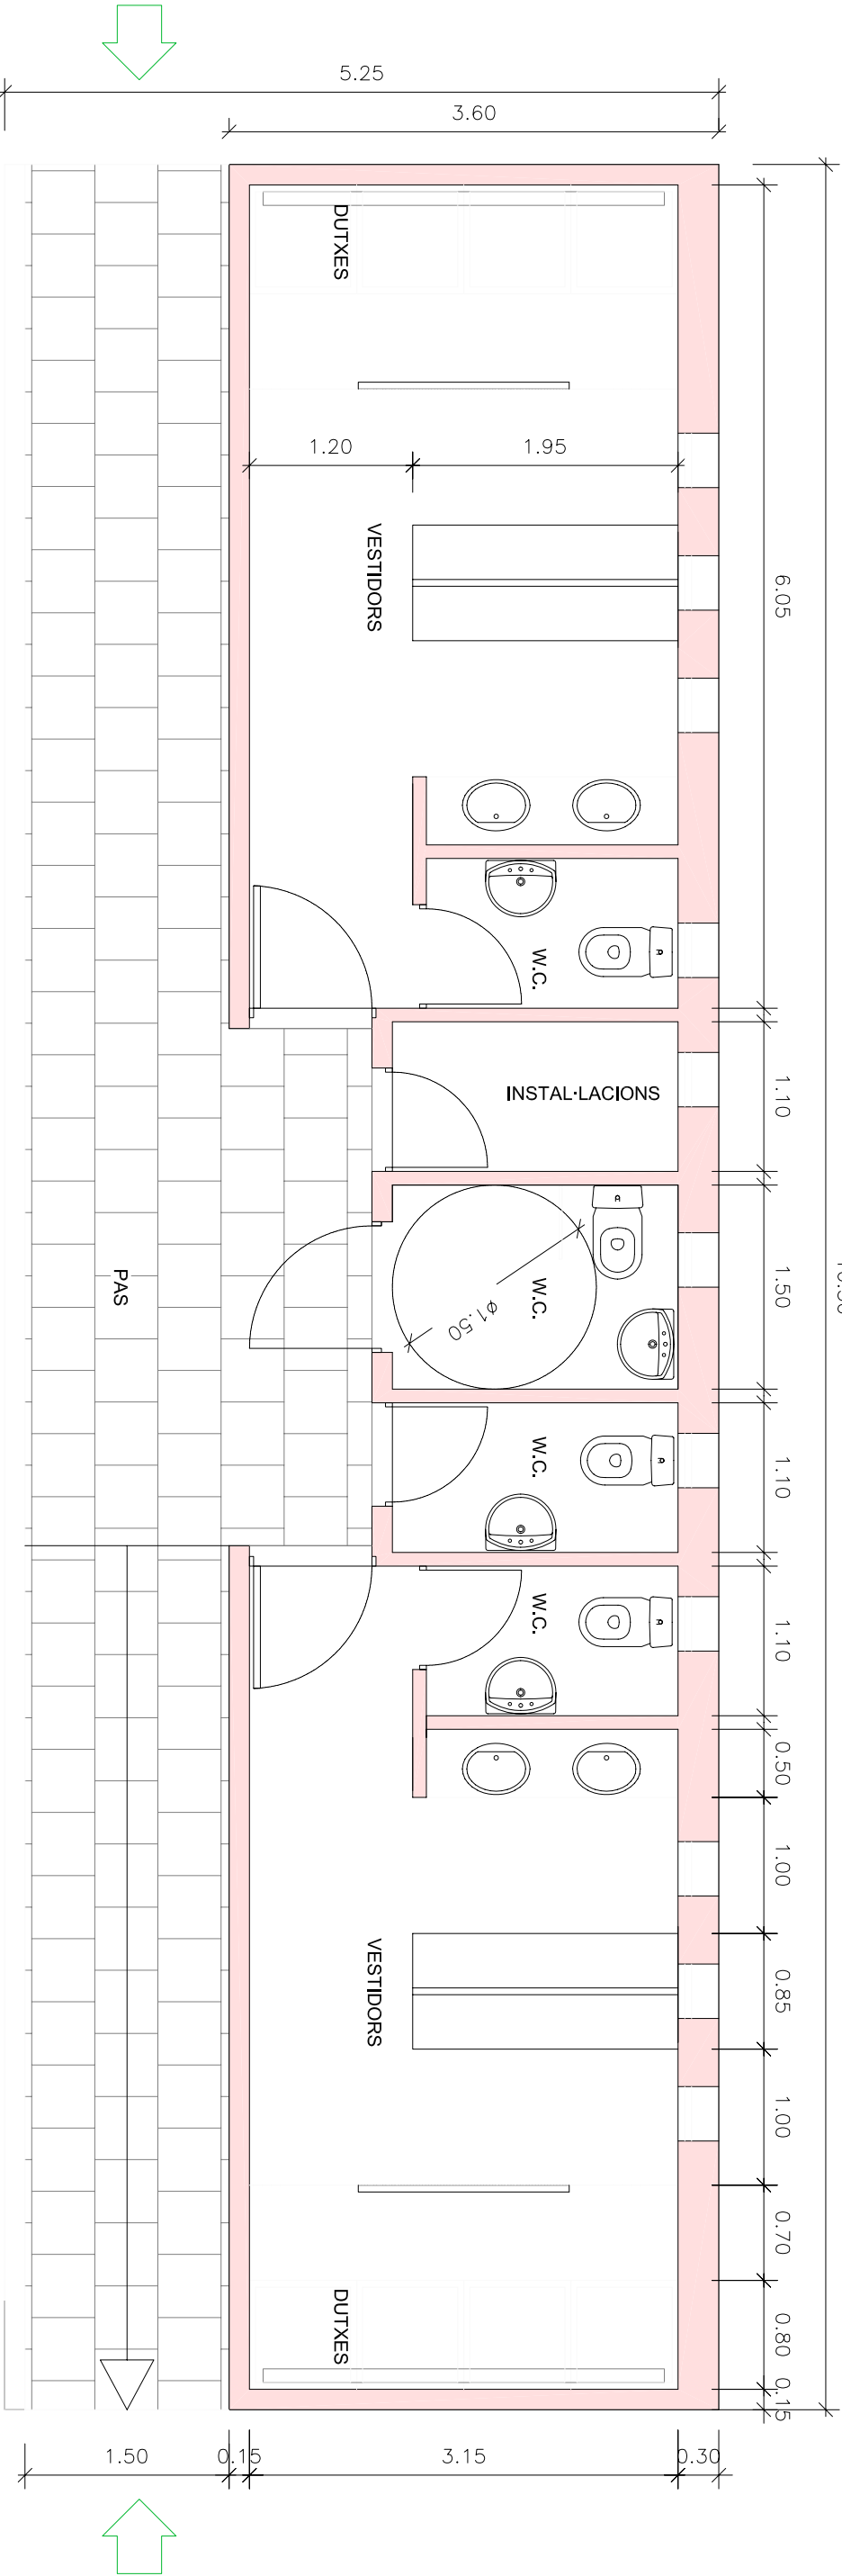

PLANTA VESTIDORS
Sup. 55.93m2. + pas 30.70m2