
 


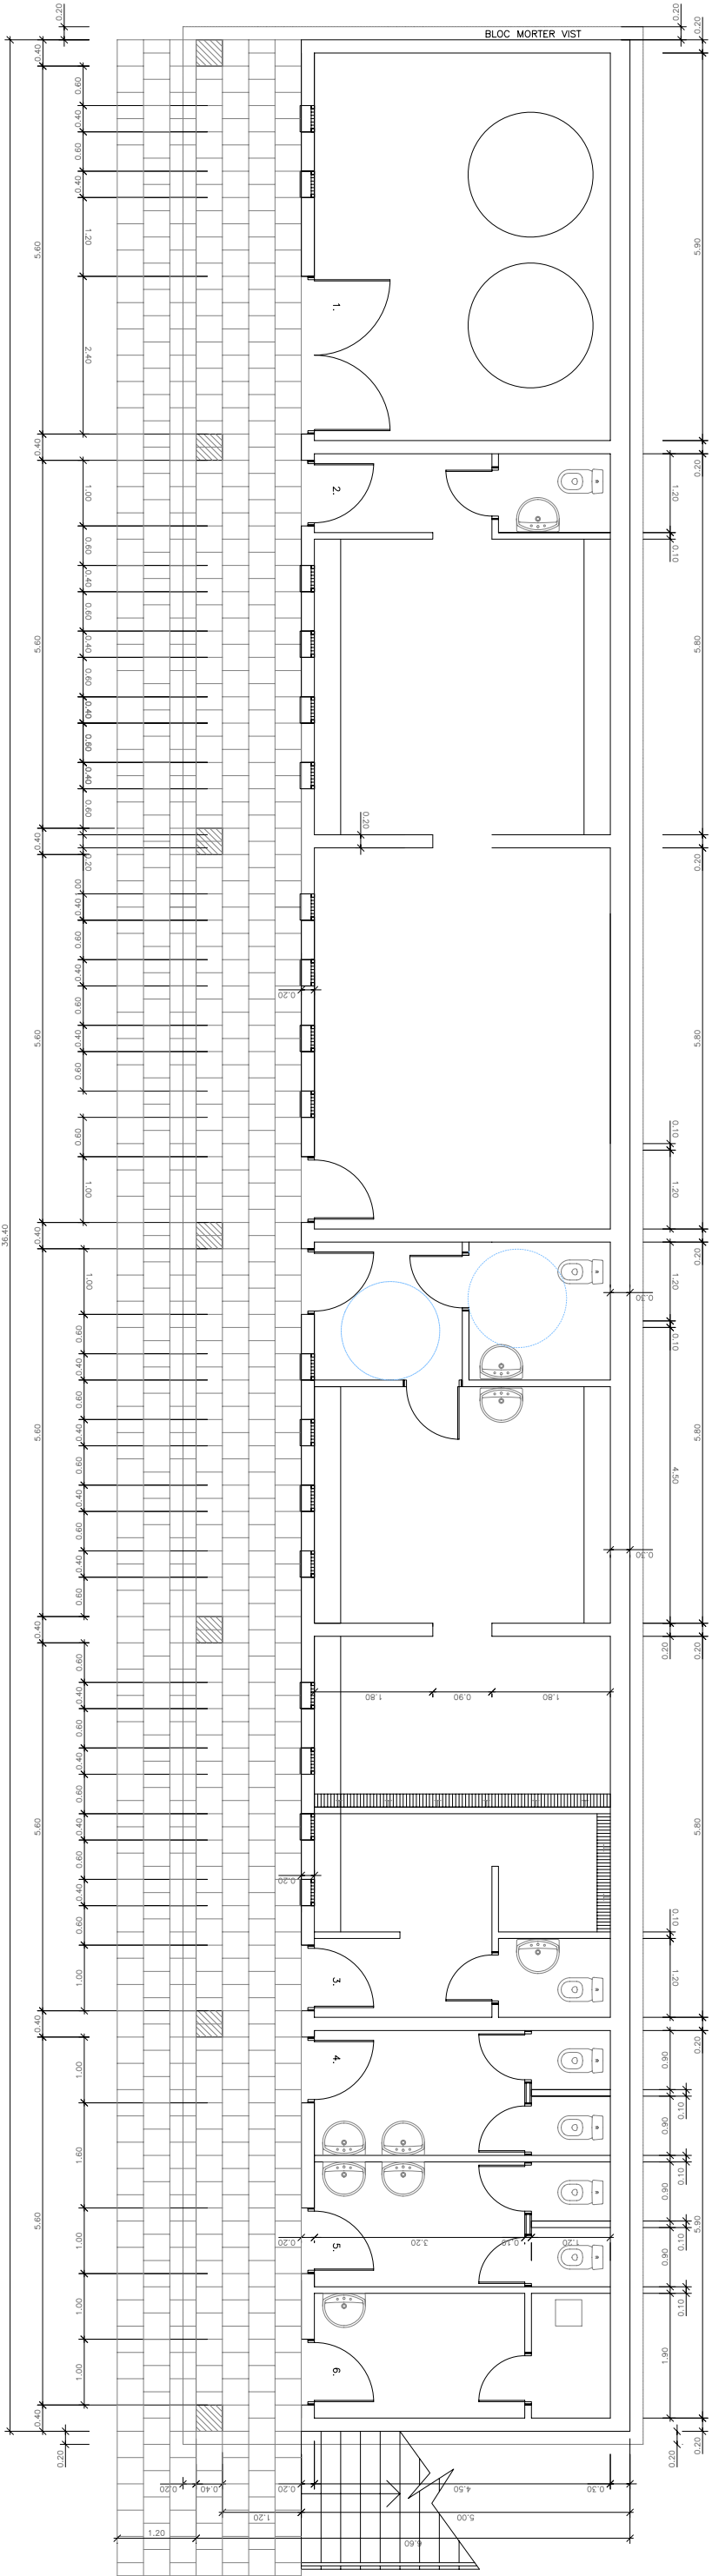

1. DEPURADORA	26.55m2
2. VESTIDORS HOMES	52.20m2
3. VESTIDORS DONES	52.20m2
4. SERVEIS	8.55m2
5. SERVEIS	8.55m2
6. FARMACIOIA	8.55m2

A U N T A M E N T

L'AMETLLA DEL VALLES